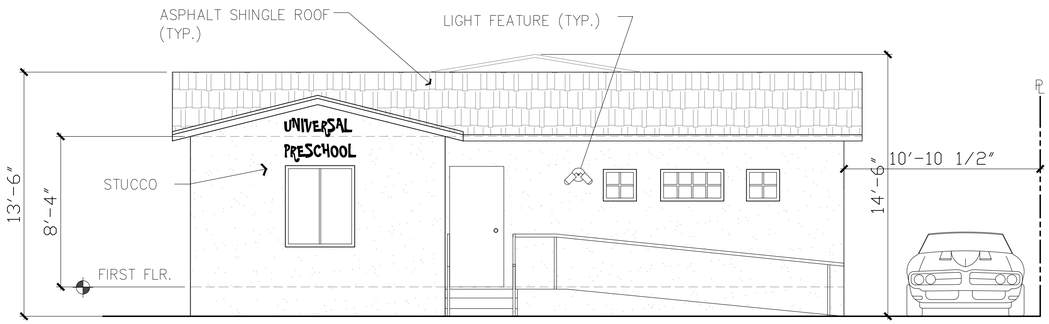

SOUTH ELEVATION

SCALE 1/4"=1'-0"

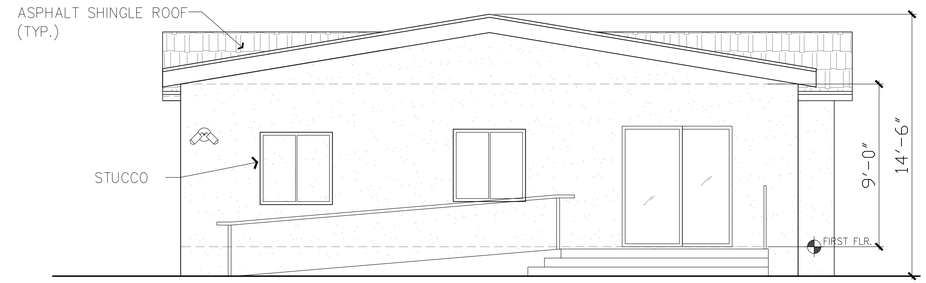

NORTH ELEVATION

SCALE 1/4"=1'-0"

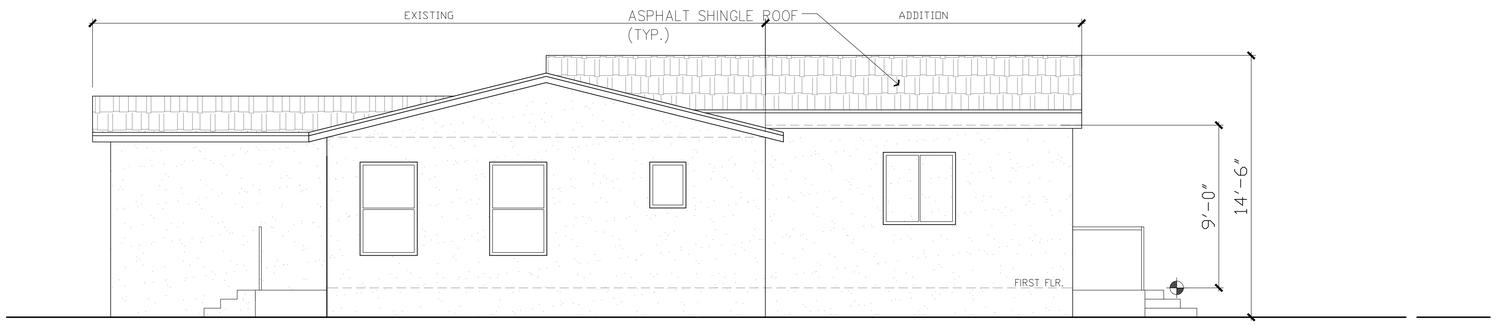

EAST ELEVATION

SCALE 1/4"=1'-0"

SIGNAGE SAMPLE

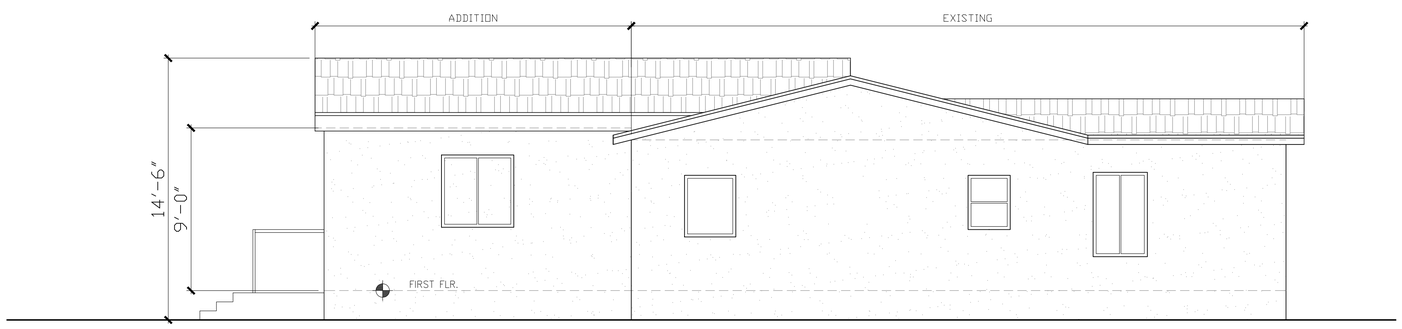

WEST ELEVATION

SCALE 1/4"=1'-0"

REVISIONS

COASTAL WATER DEVELOPMENT, INC.
11606 Chenault st, #301, Los Angeles, CA 90049
Ph. (310)980-6526
Email: cwdconstr@gmail.com

UNIVERSAL PRESCHOOL
11841 W Burbank blvd,
Valley Village, CA 91607

ELEVATIONS

Date: MARCH 2019

Scale: As Noted

Design by:

Drawn:

Job No

Sheet A-3