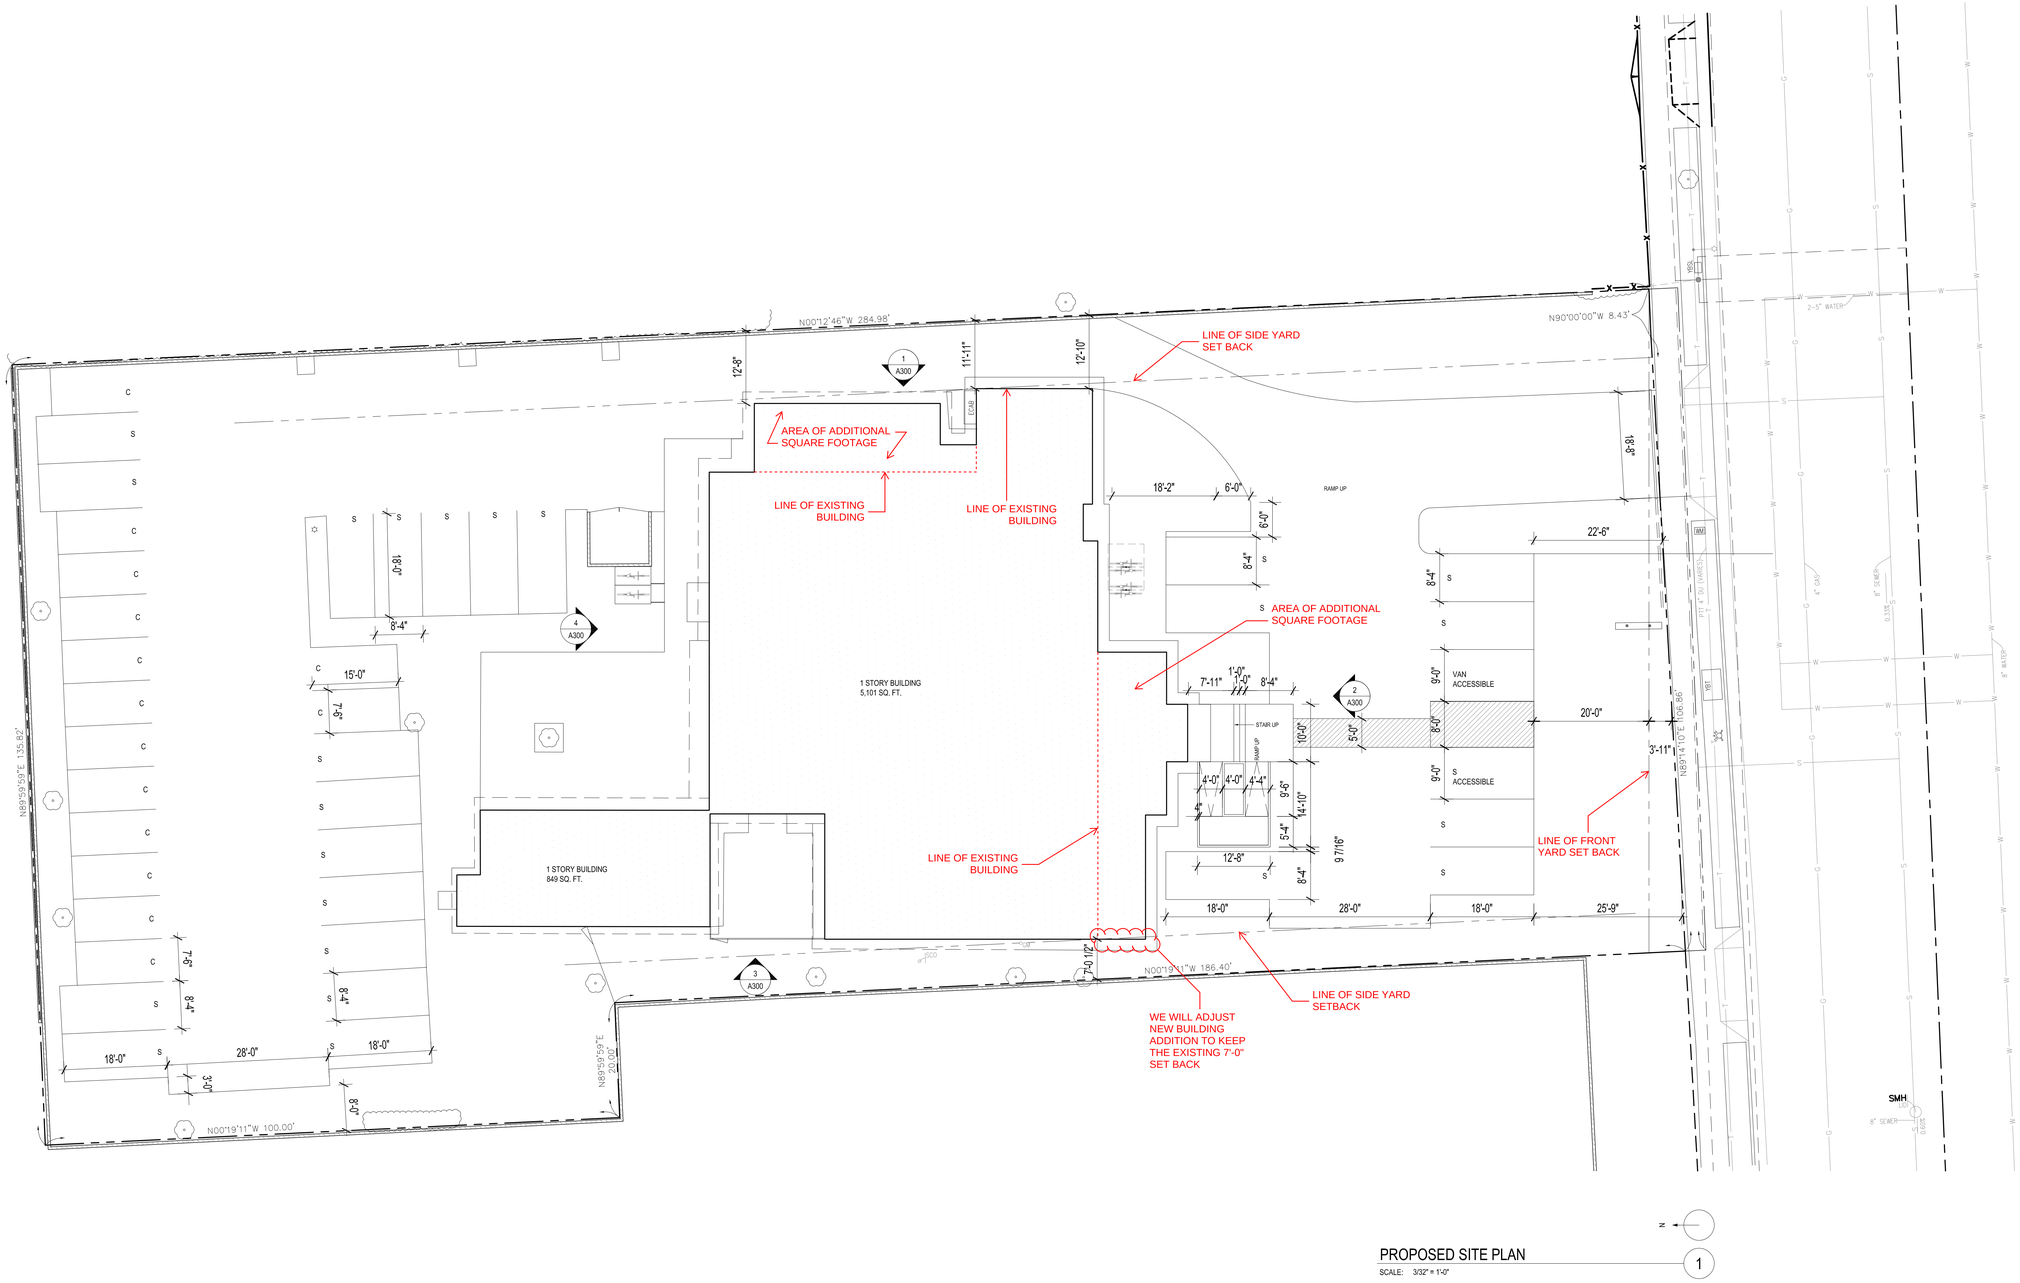

KEYNOTES

ABRAMSON ARCHITECTS
8924 LINDBLADE STREET, CULVER CITY, CA 90232
TEL: 310.838.8998 WWW.ABRAMSONTEIGER.COM

LICENSED ARCHITECT
TREVOR ABRAMSON
C17597
09-30-19
STATE OF CALIFORNIA

818 HILLEL ADDITION

1729 PLUMMER STREET
NORTHRIDGE, CA 91325

PROJECT NO: HIL19-P

ISSUE RECORD

ISSUE NO.	DATE	DESCRIPTION
1	08/25/19	CITY SUBMITTAL

PROPOSED SITE PLAN
A100

COPYRIGHT ABRAMSON TEIGER ARCHITECTS

12/19/2019 12:28:08 PM P:\Active 2019\HIL 19-P 17729 Plummer\HIL19-P Drawings\HIL 19-P A100 Proposed Site Plan - 17729.dwg